QUARTER	SECTION	TOWNSHIP N.W.B.L.	RANGE E.W.M.
SW	30	27	4

0 200 400 Feet

A product of the Snohomish County Assessor's Office
Map produced on January 12, 2004

THIS IS NOT A SURVEY. IT IS A TAX PARCEL MAP USED FOR THE LOCATION OF PROPERTY ONLY. SNOHOMISH COUNTY DISCLAIMS ANY WARRANTY OF MERCHANTABILITY OR WARRANTY OF FITNESS OF THIS MAP FOR ANY PARTICULAR PURPOSE, EITHER EXPRESS OR IMPLIED. NO REPRESENTATION OR WARRANTY IS MADE CONCERNING THE ACCURACY, CURRENCY, COMPLETENESS OR QUALITY OF DATA DEPICTED ON THIS MAP. ANY USER OF THIS MAP ASSUMES ALL RESPONSIBILITY FOR USE THEREOF, AND FURTHER AGREES TO HOLD SNOHOMISH COUNTY HARMLESS FROM AND AGAINST ANY DAMAGE, LOSS OR LIABILITY ARISING FROM ANY USE OF THIS MAP. PERSONS SEEKING THE MOST CURRENT TAX PARCEL DATA SHOULD CONSULT THE OFFICIAL DATABASE ON FILE WITH THE SNOHOMISH COUNTY ASSESSOR.

NW-30-27-4

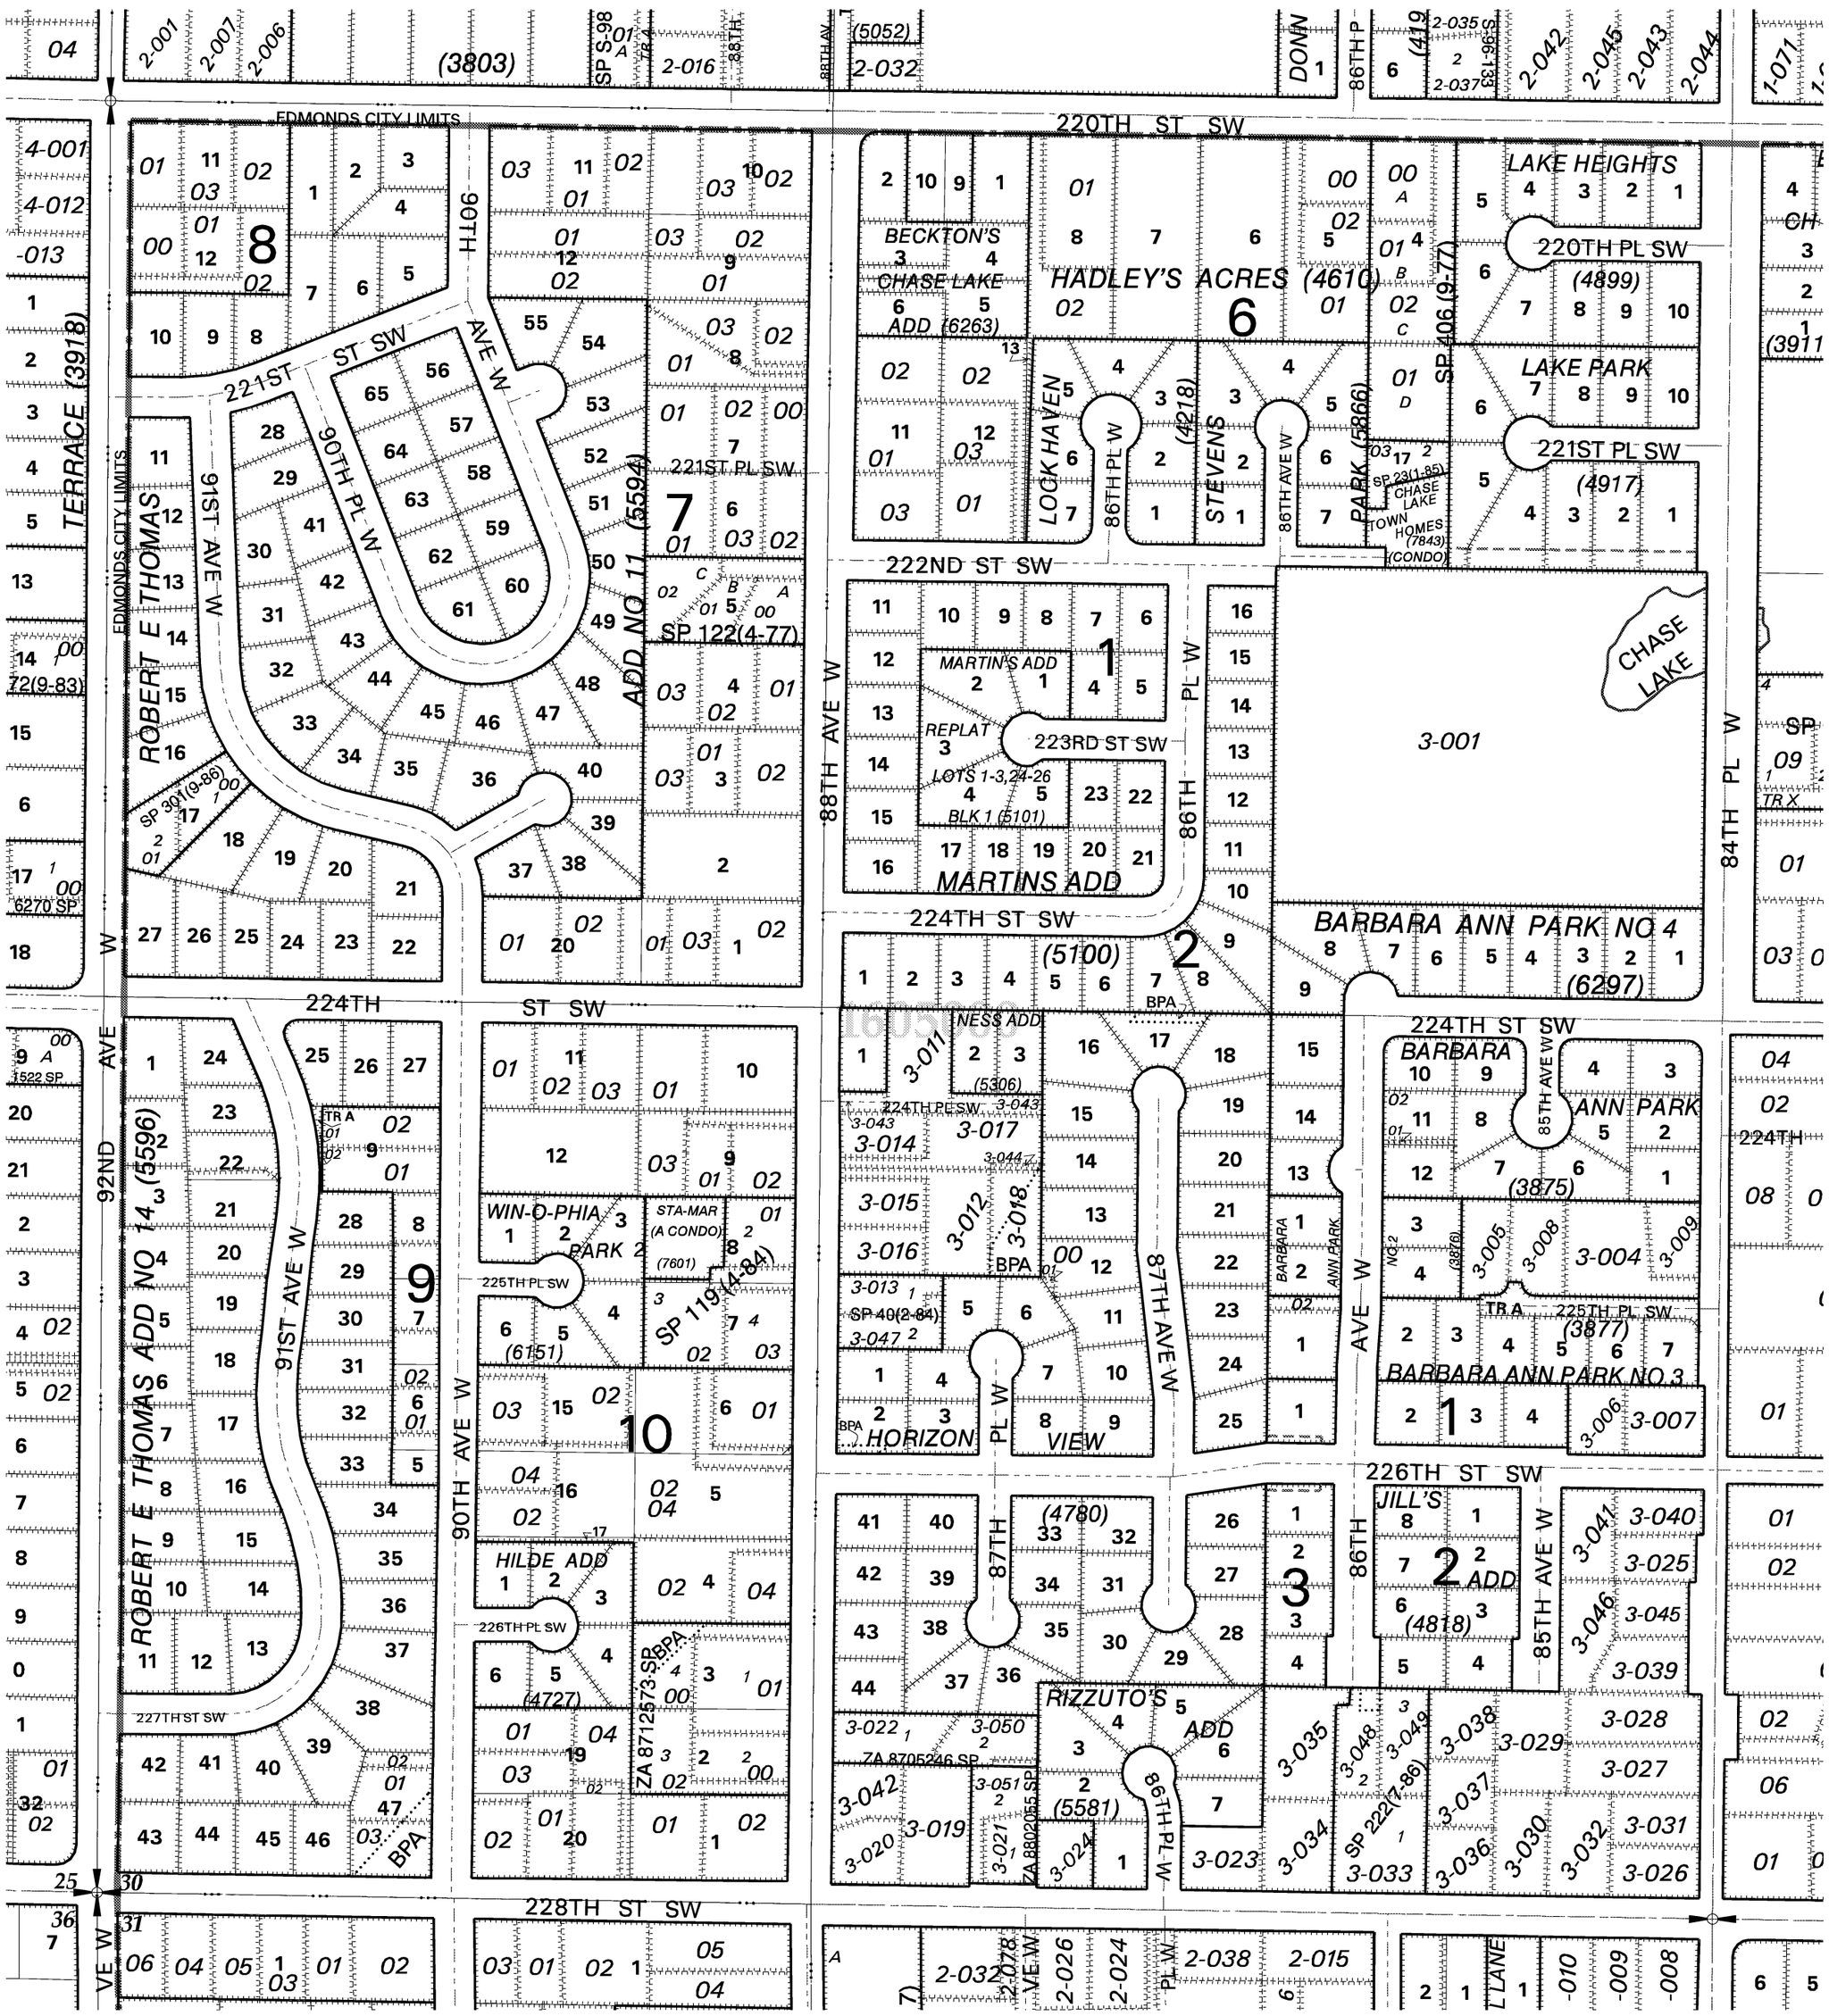

NW-31-27-4